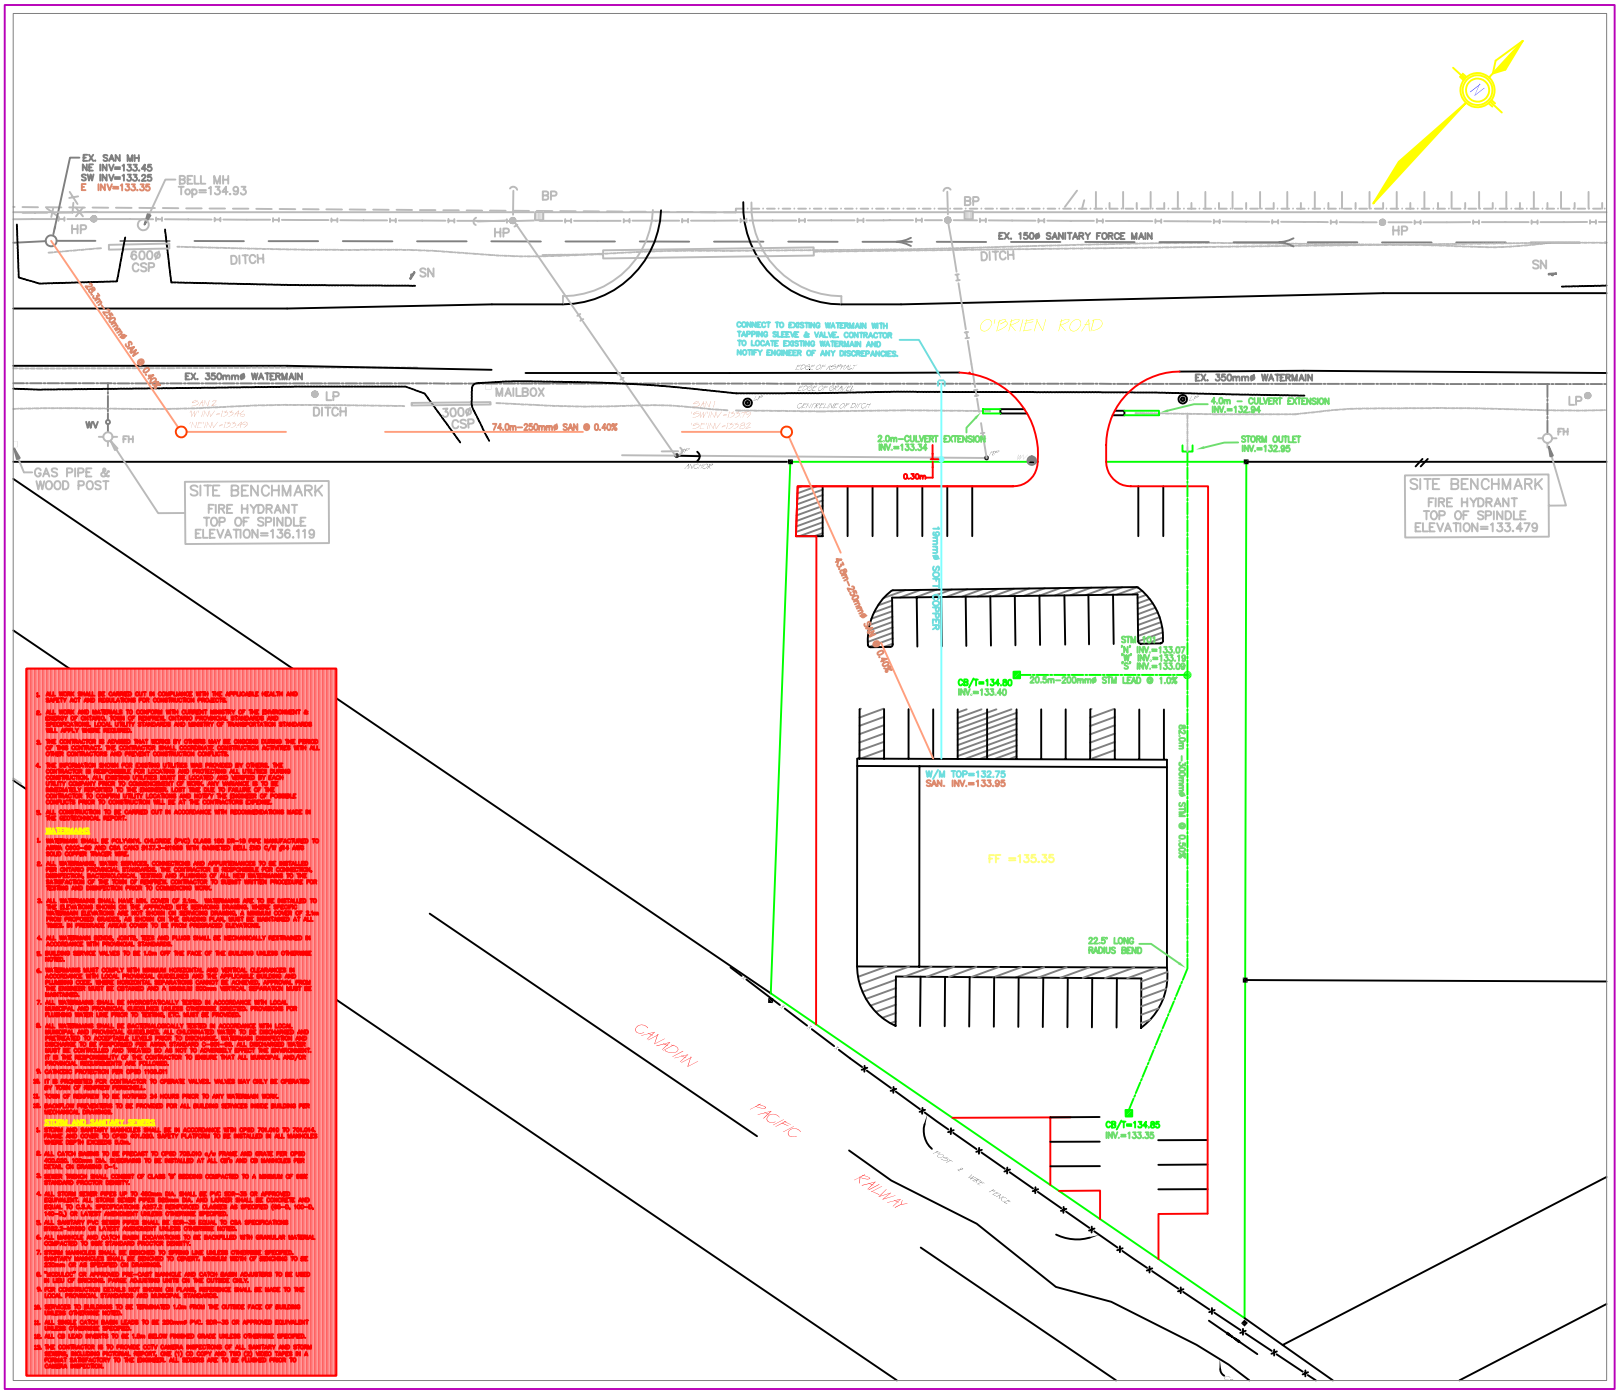

Stantec Consulting Ltd.
1505 Laperriere Avenue
Ottawa ON Canada
K1Z 7T1
Tel. 613.722.4420
Fax. 613.722.2799
www.stantec.com

Stantec

Copyright Reserved

The Contractor shall verify and be responsible for all dimensions. DO NOT scale the drawing — any errors or omissions shall be reported to Stantec Consulting Ltd. without delay.
The Copyrights to all designs and drawings are the property of Stantec Consulting Ltd. Reproduction or use for other than that authorized by Stantec Consulting Ltd. is forbidden.

Legend

- PROPOSED SANITARY SEWER
- PROPOSED STORM SEWER
- PROPOSED CATCH BASIN
- PROPOSED WATERMAIN
- PROPOSED VALVE BOX

Revision	By	Appd.	Date
1 ISSUED FOR SITE PLAN APPLICATION	DRP	DRP	NOV. 22/04

File Name: 1604-00380	Dsn.	Chkd.	Dwgn.	Date
	DRP	DRP	DRP	OCT 2004

Seals

Client/Project

MOVIEMATT

Renfrew, Ontario

Title

GRADING PLAN

Project No. 1604-00380

Scale 1:300 (0 3 9 15m)

Drawing No. SP-1

Sheet 1 of 2

Revision 1