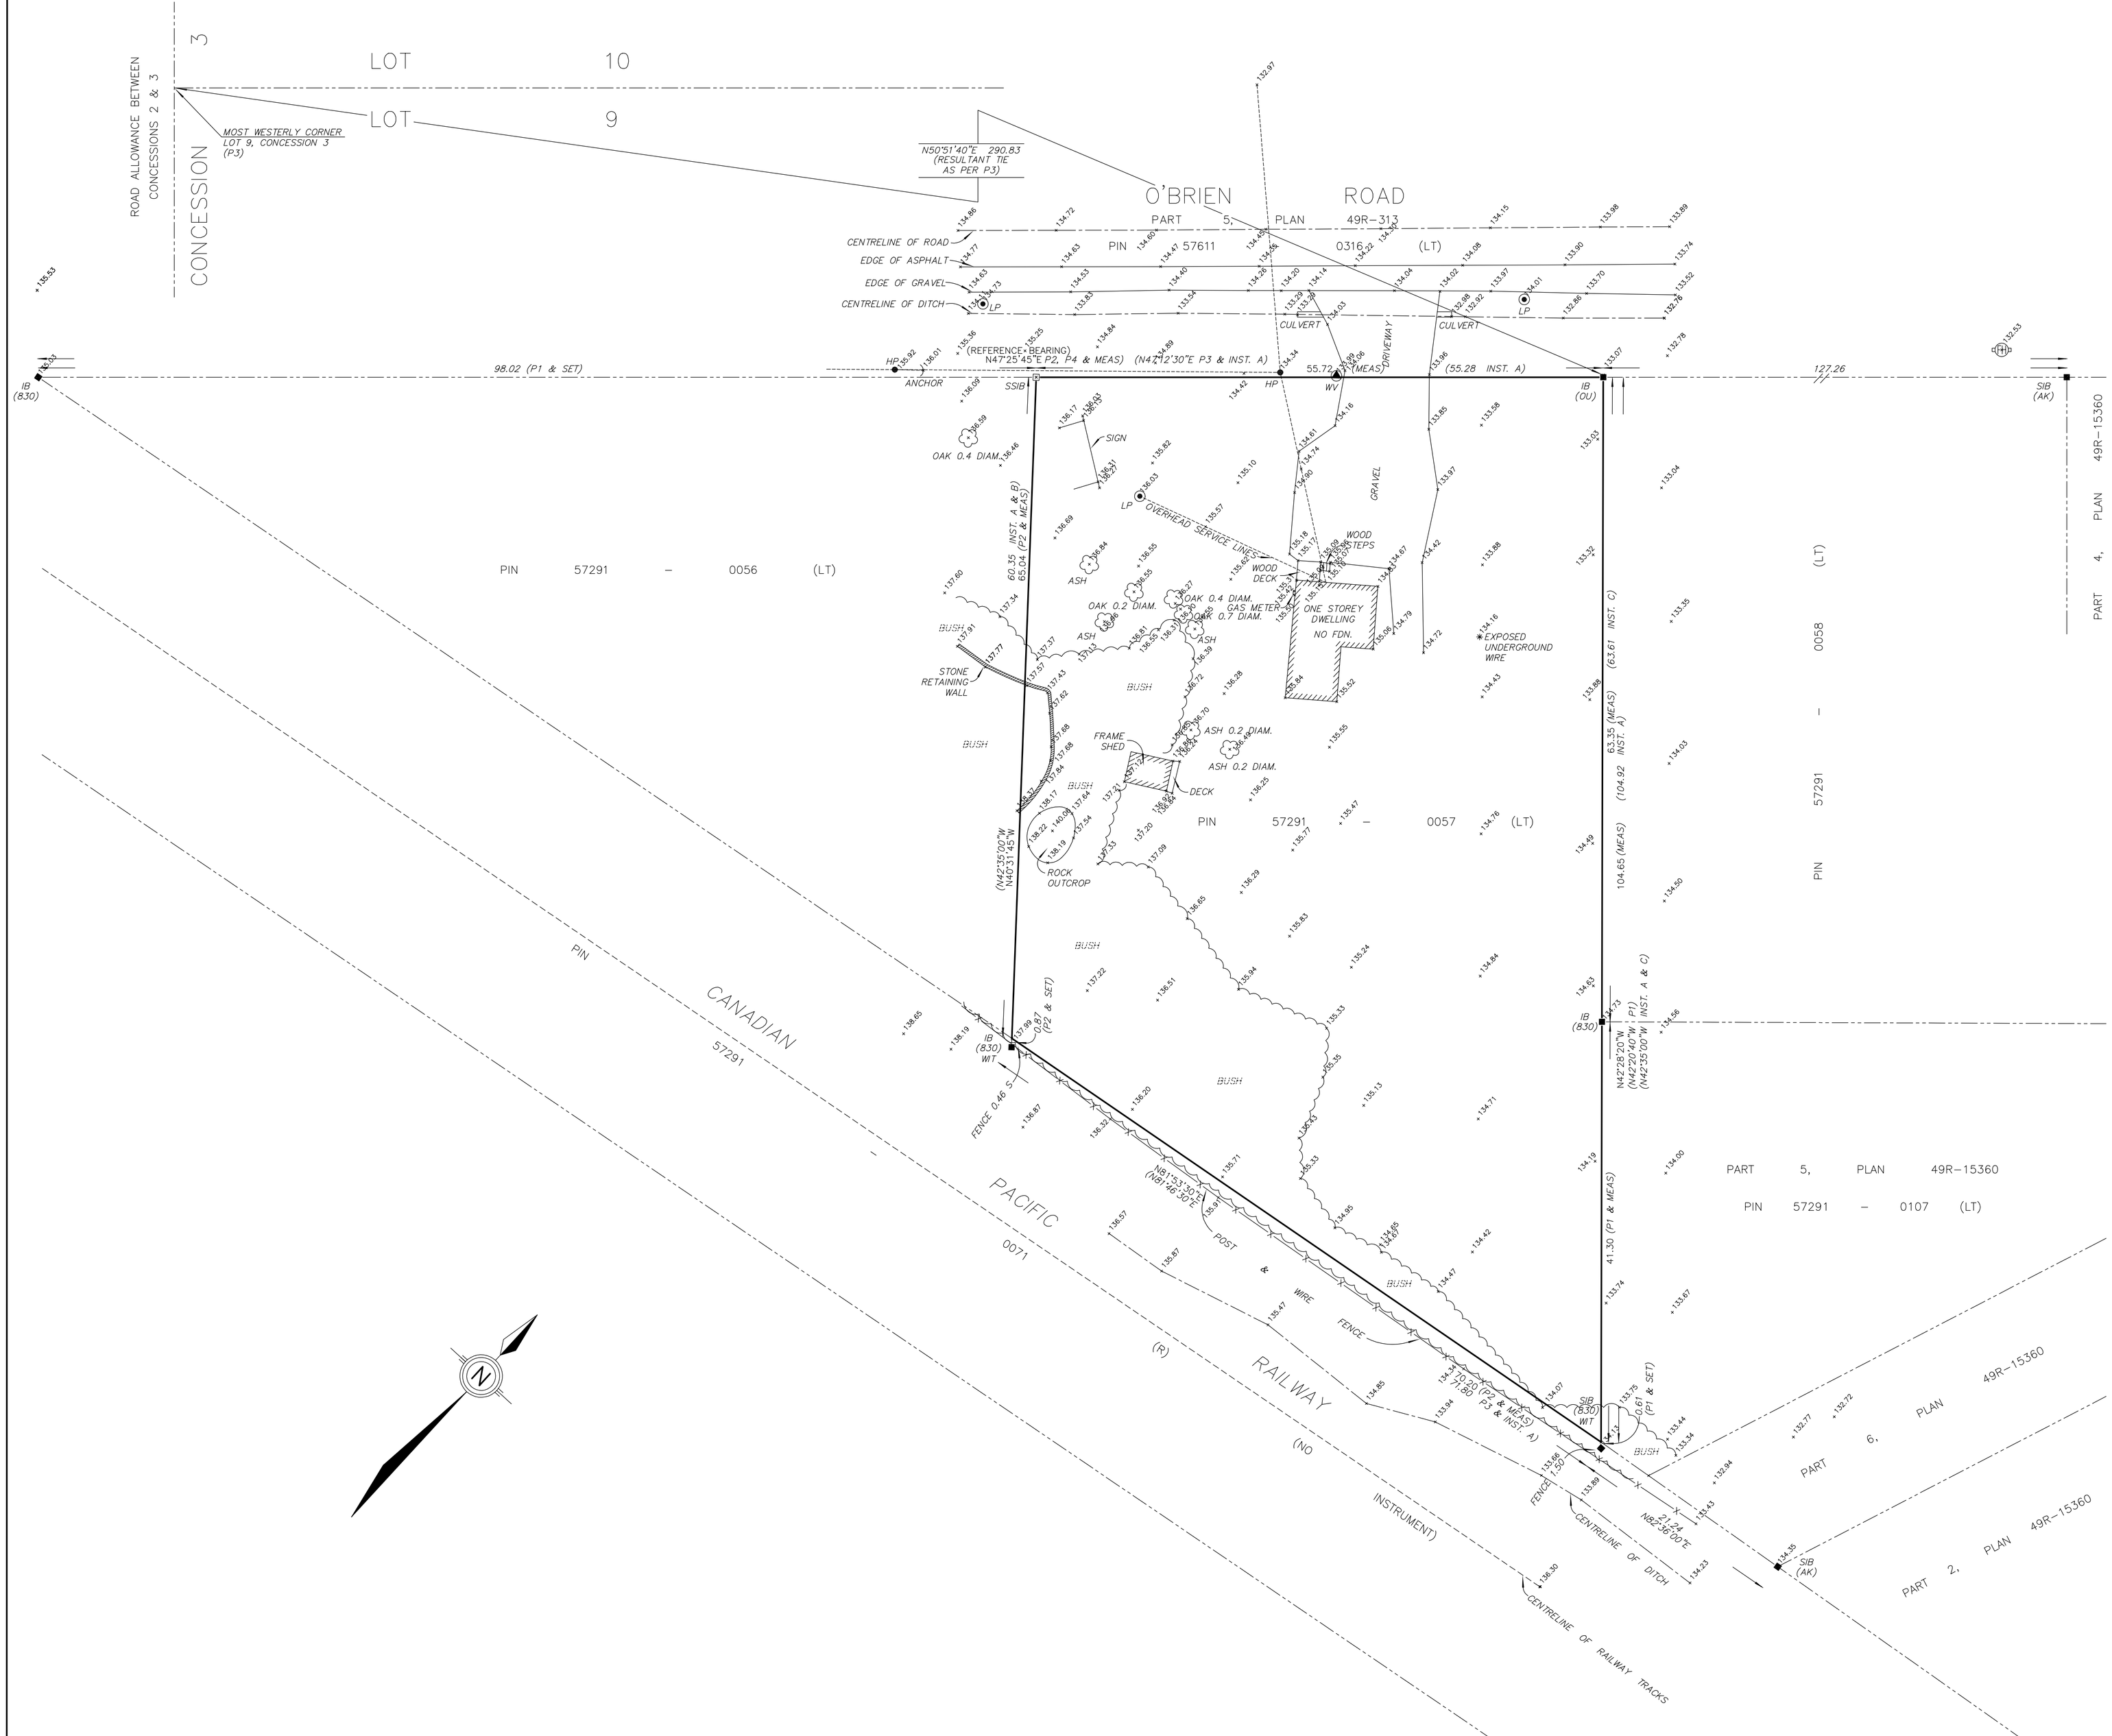

PROJECT:

TOPOGRAPHICAL PLAN OF SURVEY

LOCATION:

PART OF
LOT 9
CONCESSION 3
GEOGRAPHIC TOWNSHIP OF HORTON
TOWN OF RENFREW
COUNTY OF RENFREW

5 2.5 0 10 20 30 METRES

SCALE 1:300

ADAM KASPRZAK SURVEYING LTD.

BEARING NOTE:

BEARINGS ARE ASTRONOMIC AND ARE REFERRED TO PART OF THE SOUTHEAST LIMIT OF O'BRIEN ROAD, BEING PART 5, AS SHOWN ON PLAN 49R-313, HAVING A BEARING OF N47°25'45"E.

DISTANCE NOTE:

DISTANCES SHOWN ON THIS PLAN ARE IN METRES AND CAN BE CONVERTED TO FEET BY DIVIDING BY 0.3048.

ELEVATION NOTE:

ELEVATIONS HEREON ARE OF GEODETIC ORIGIN AND ARE REFERRED TO BM 7OU507 GEODETIC SURVEY OF CANADA HAVING A PUBLISHED ELEVATION OF 141.418.

LEGEND (If Applicable)

IB	– IRON BAR
SIB	– STANDARD IRON BAR
SSIB	– SHORT STANDARD IRON BAR
■	– MONUMENT FOUND
□	– MONUMENT SET
RIB	– ROUND IRON BAR
×—×—×	– FENCE
WIT	– WITNESS
(OU)	– ORIGIN UNKNOWN
(830)	– E. W. PETZOLD, O.L.S.
LP	– LAMP POST
HP	– HYDRO POLE
WV	– WATER VALVE
----)	– ANCHOR
(P1)	– PLAN 49R-15360
(P2)	– BUILDING LOCATION SURVEY BY GIBSON, SURY & ROWE LTD. (REF. 84-156) DATED SEPTEMBER 10, 1984
(P3)	– PLAN OF SURVEY BY E. W. PETZOLD, O.L.S., DATED AUGUST 25, 1970
(P4)	– PLAN 49R-313
(INST. A)	– INST. No. R385640
(INST. B)	– INST. No. R402442
(INST. C)	– INST. No. R285960
FH	– FIRE HYDRANT

SURVEYORS CERTIFICATE:

I HEREBY CERTIFY THAT:
THE FIELD SURVEY REPRESENTED ON THIS PLAN WAS COMPLETED ON THE 21st DAY OF SEPTEMBER, 2004.

SEPT. 23, 2004
DATE

ADAM KASPRZAK
ONTARIO LAND SURVEYOR

ADAM KASPRZAK SURVEYING LTD.
ONTARIO LAND SURVEYORS
113 ARGYLE ST. S., P.O. BOX 633
RENFREW ONTARIO K7V 4E7
PHONE (613) 432-3048

DRAWING 1 OF 1 TOPO

DRAWN: AMS CHECKED: AK	SCALE: 1:300	DATE: SEPTEMBER 23, 2004	REF: 04-2092 B